




snehasajeevan2766@gmail.com

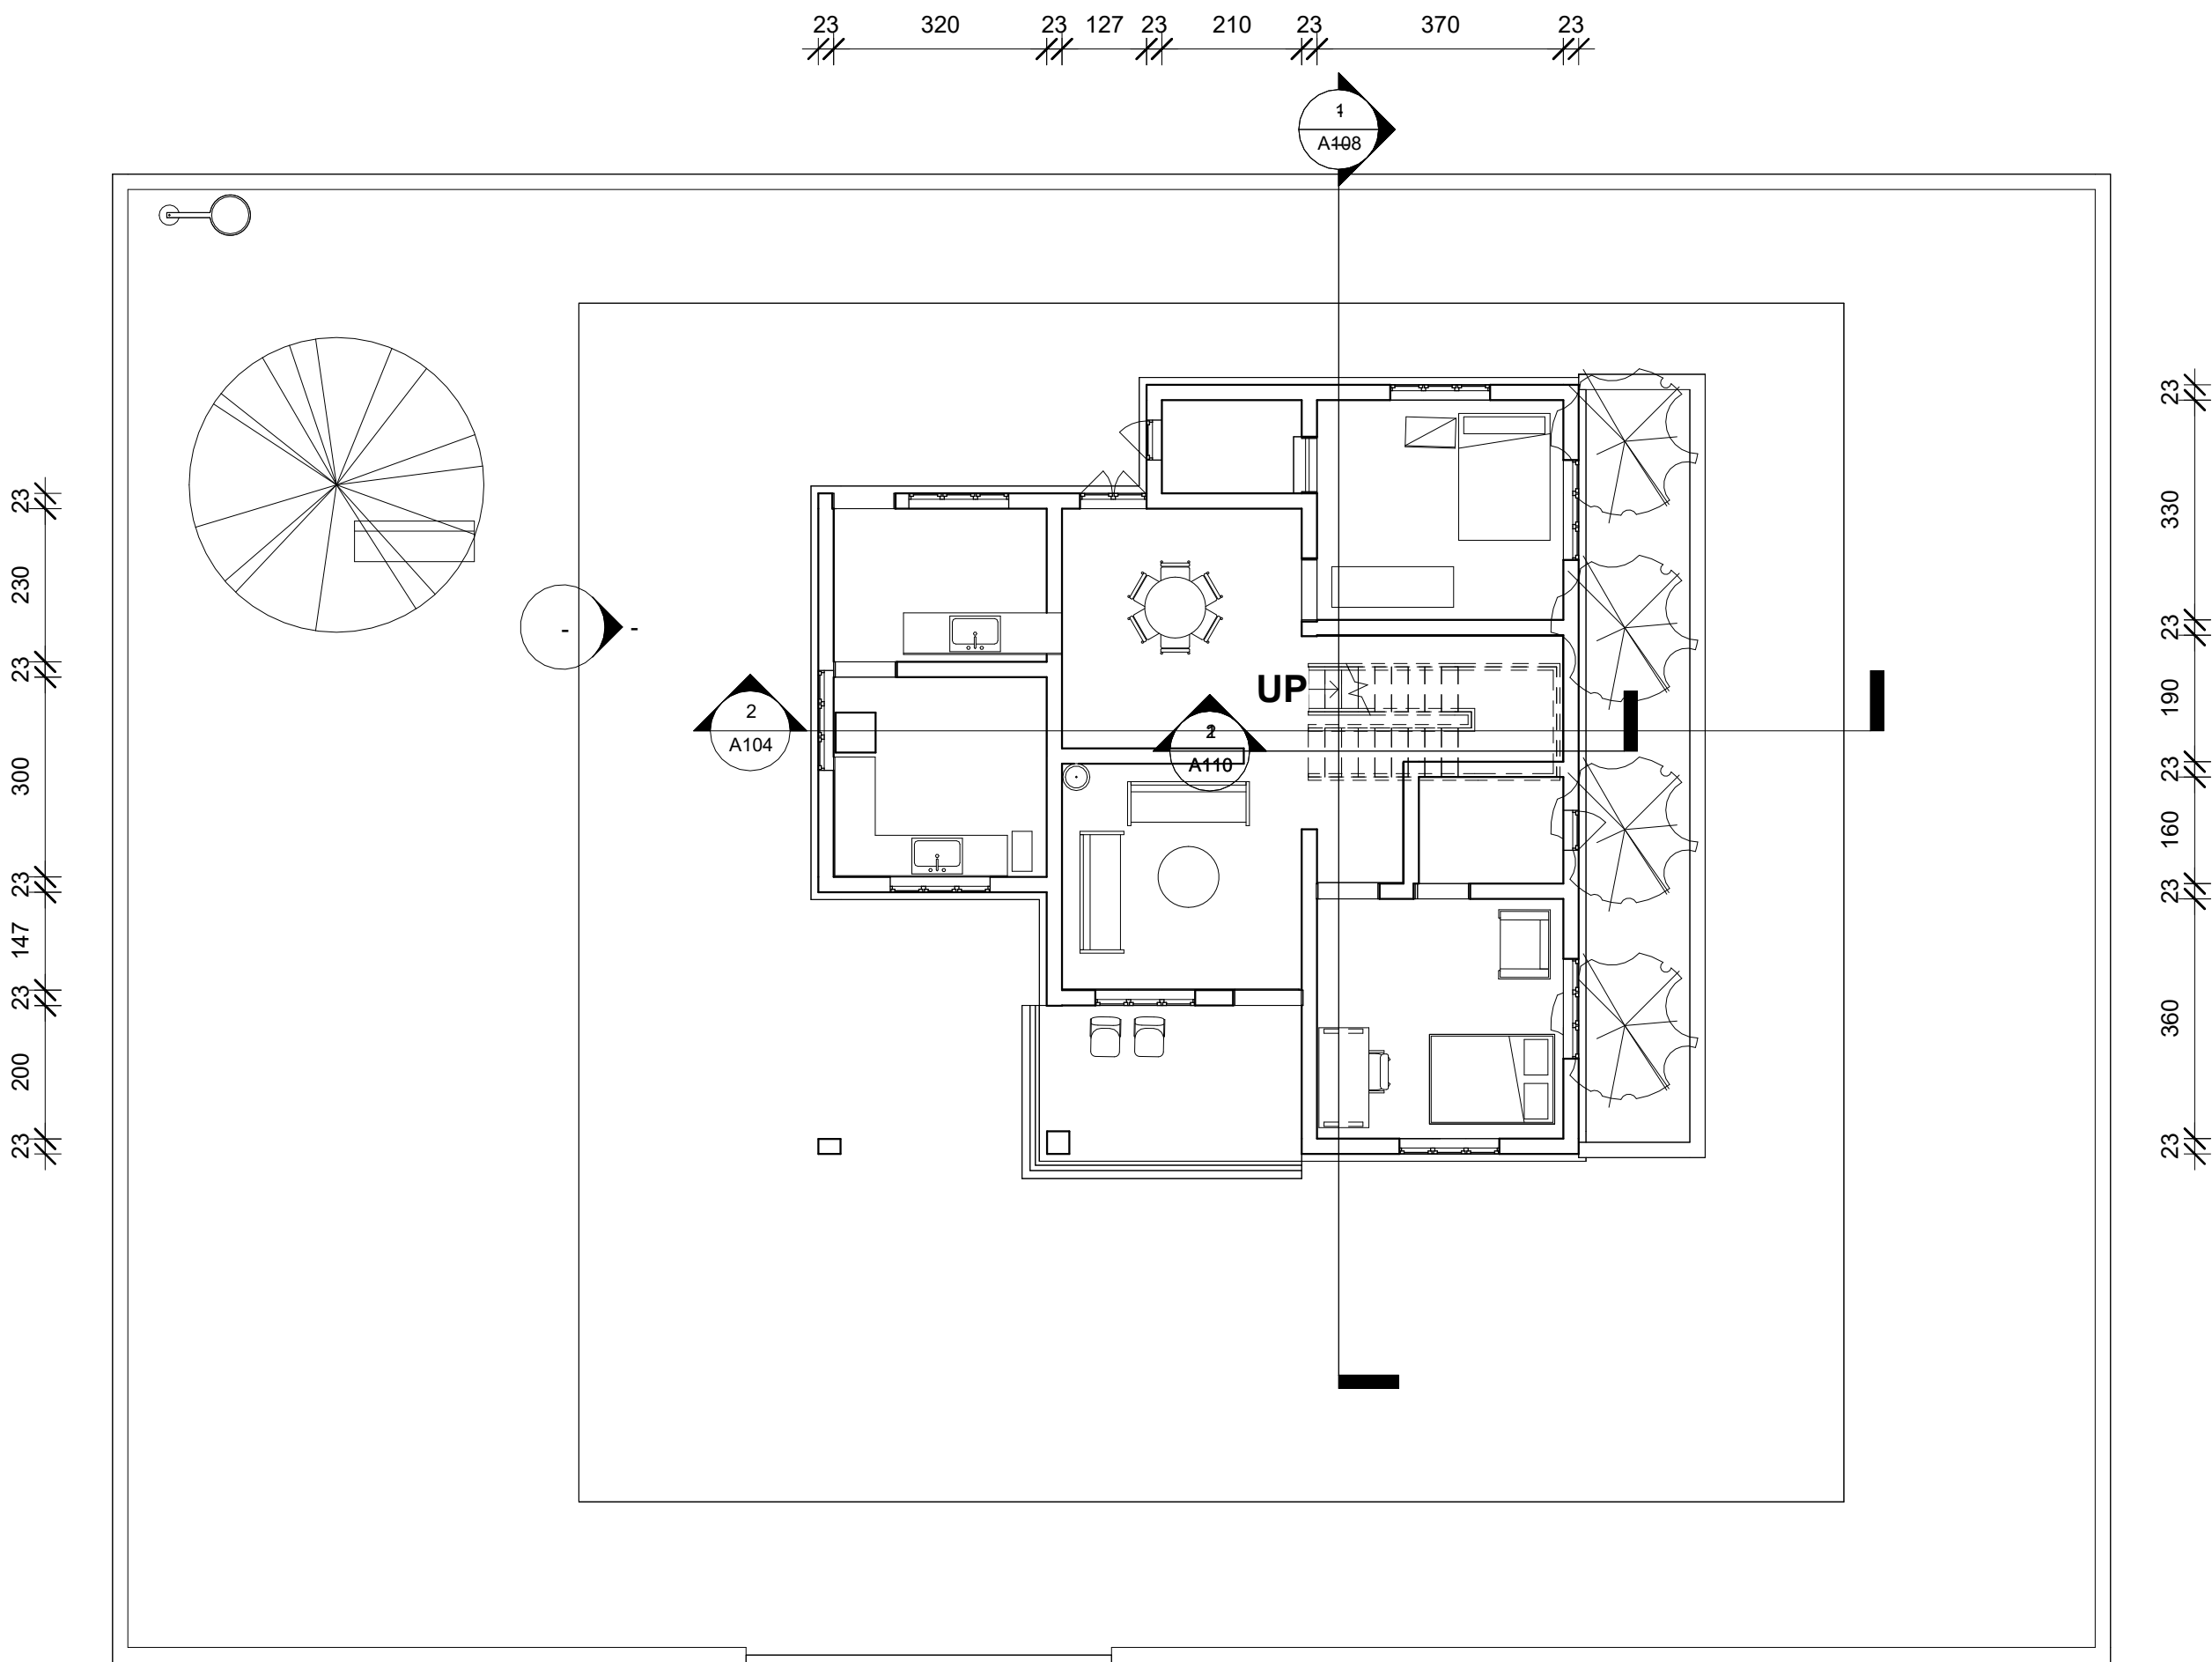


1 Ground Floor Plan  
1 : 100

## TITLE BLOCK PREPARATION

### Unnamed

Project number	0001
Date	28-02-2025 20:23:27
Drawn by	Author
Checked by	Checker
Sheet no.	A101
Scale	1/8"=1'-0"

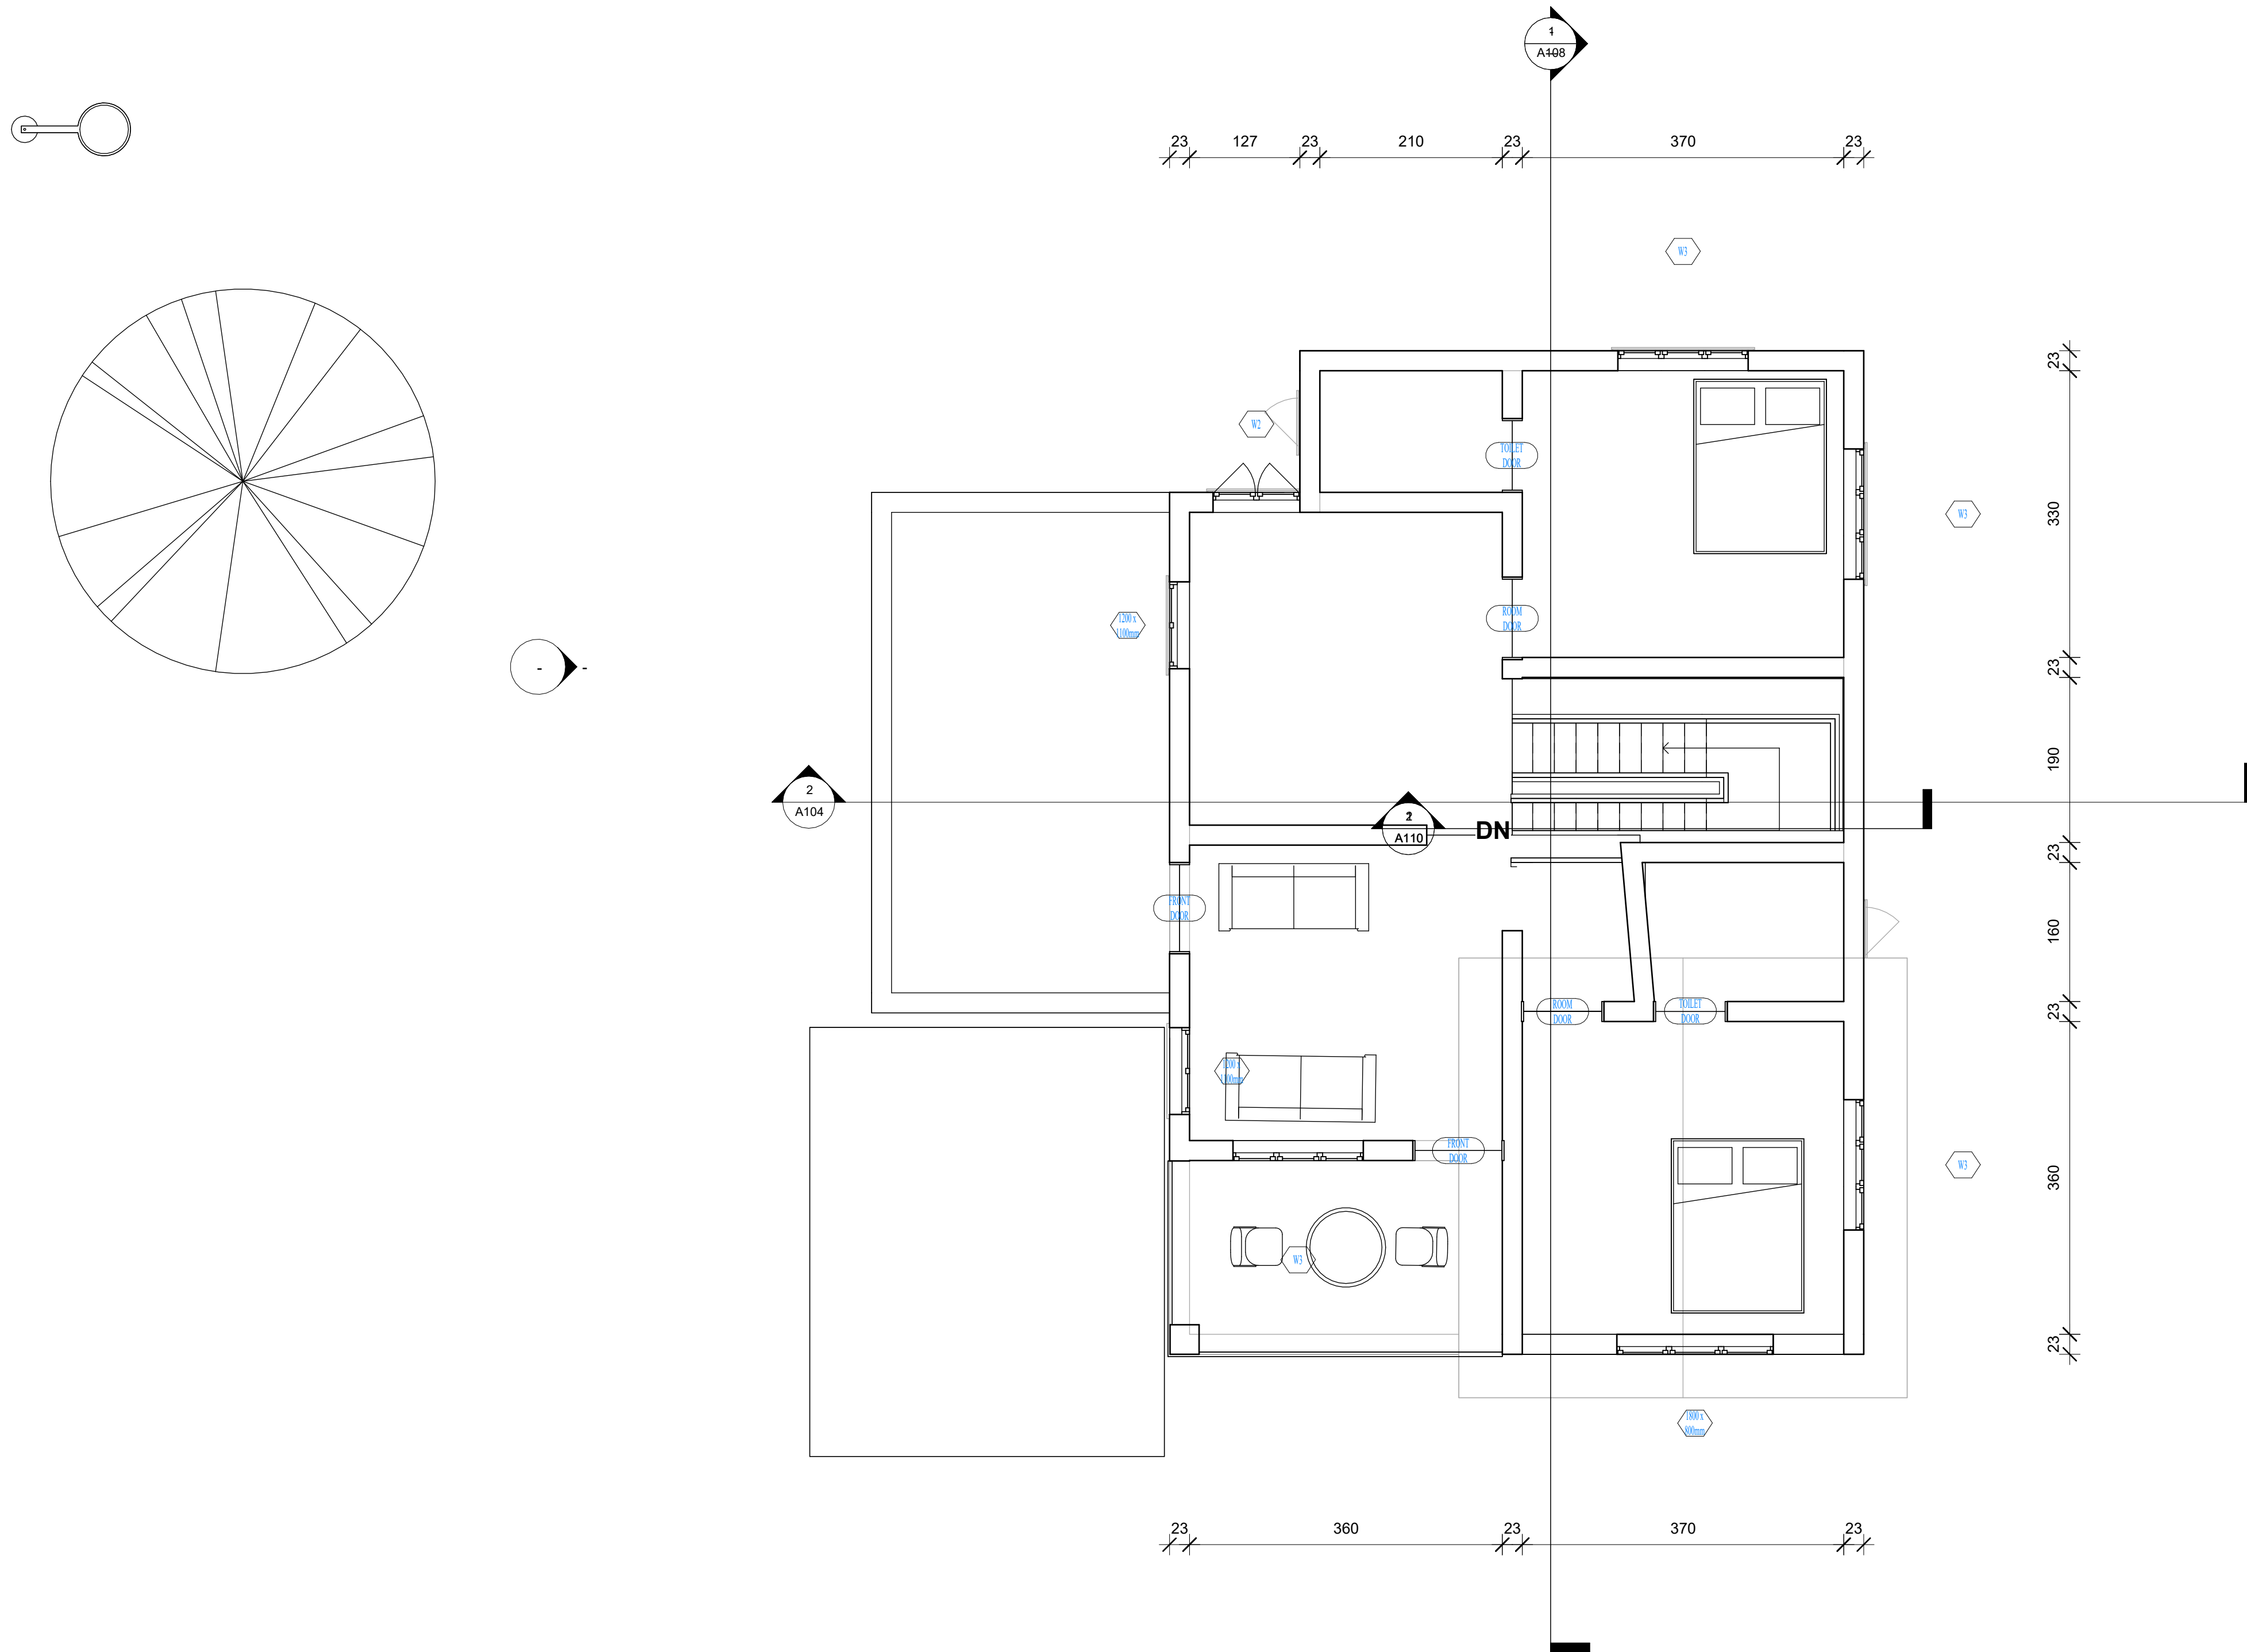

1 First Floor Plan  
1 : 50




snehasajeevan2766@gmail.com

Revision Schedule		
Revision Number	Revision Description	Revision Date


## TITLE BLOCK PREPARATION

### Unnamed

Project number	0001
Date	28-02-2025 20:23:27
Drawn by	Author
Checked by	Checker
Sheet no.	A101
Scale	1/8"=1'-0"

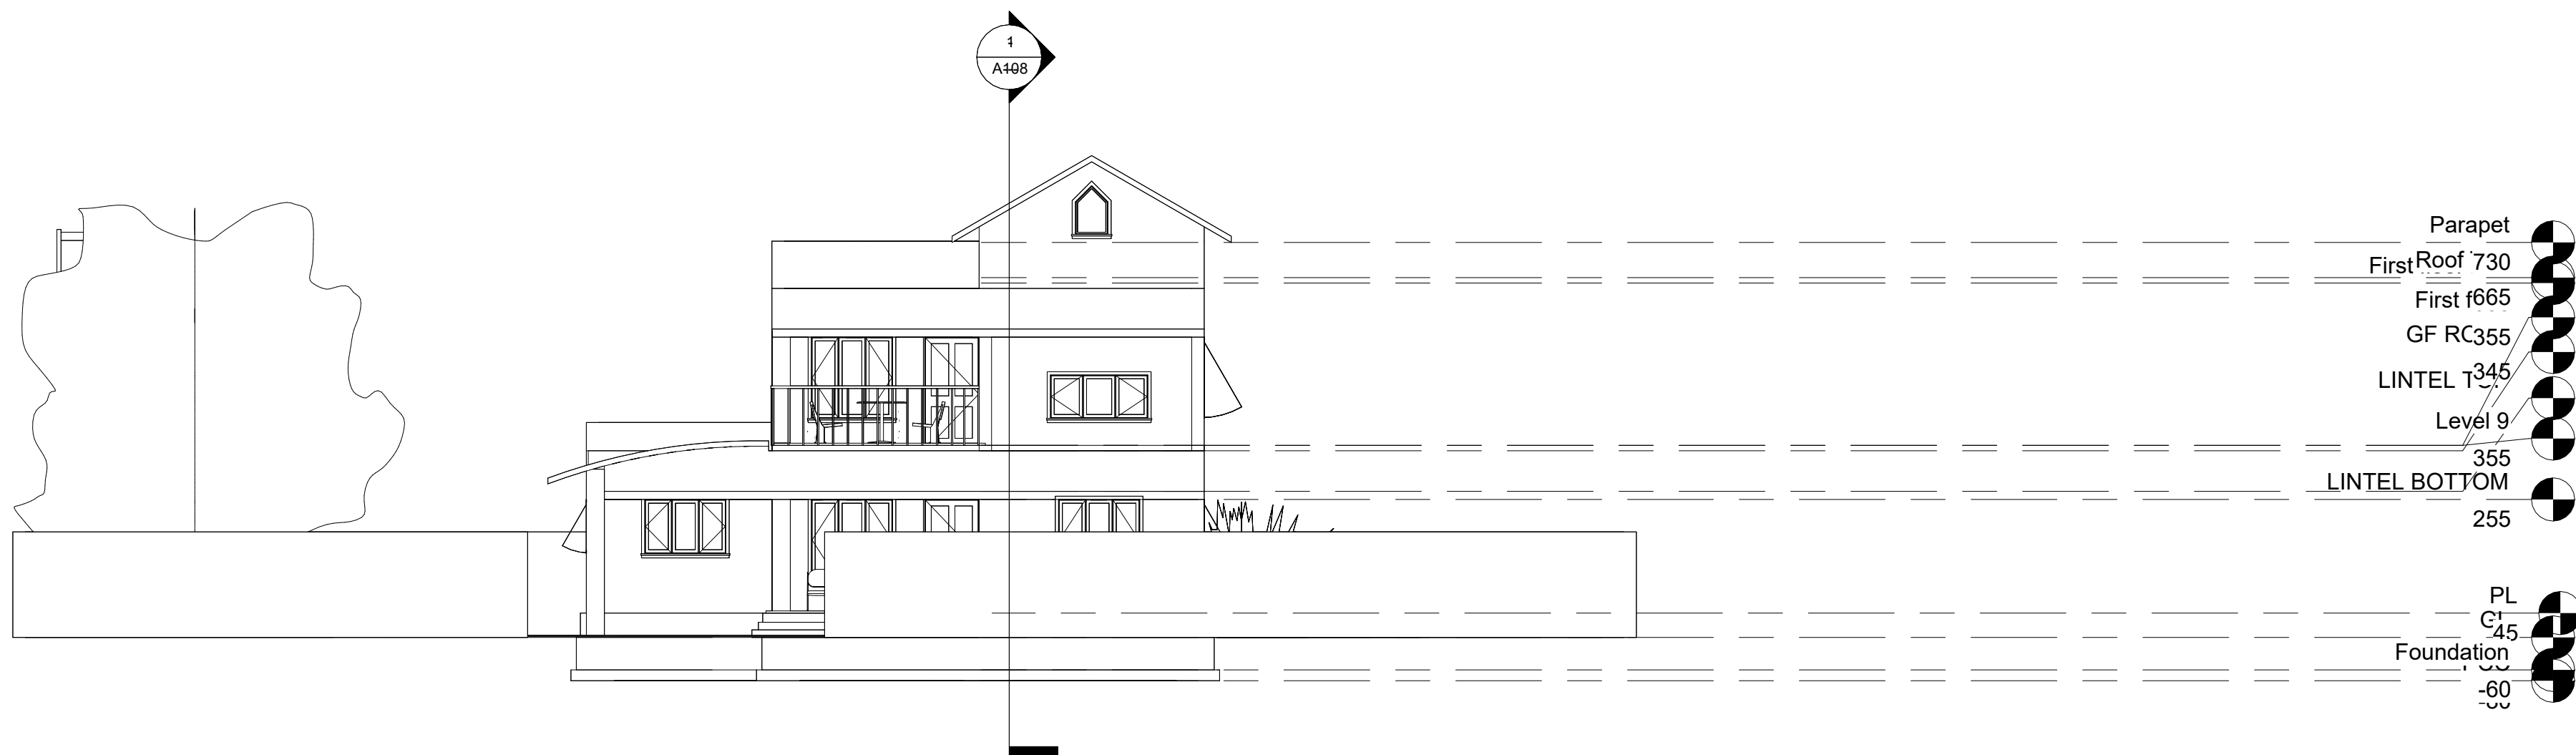

1 Front Elevation  
1 : 100

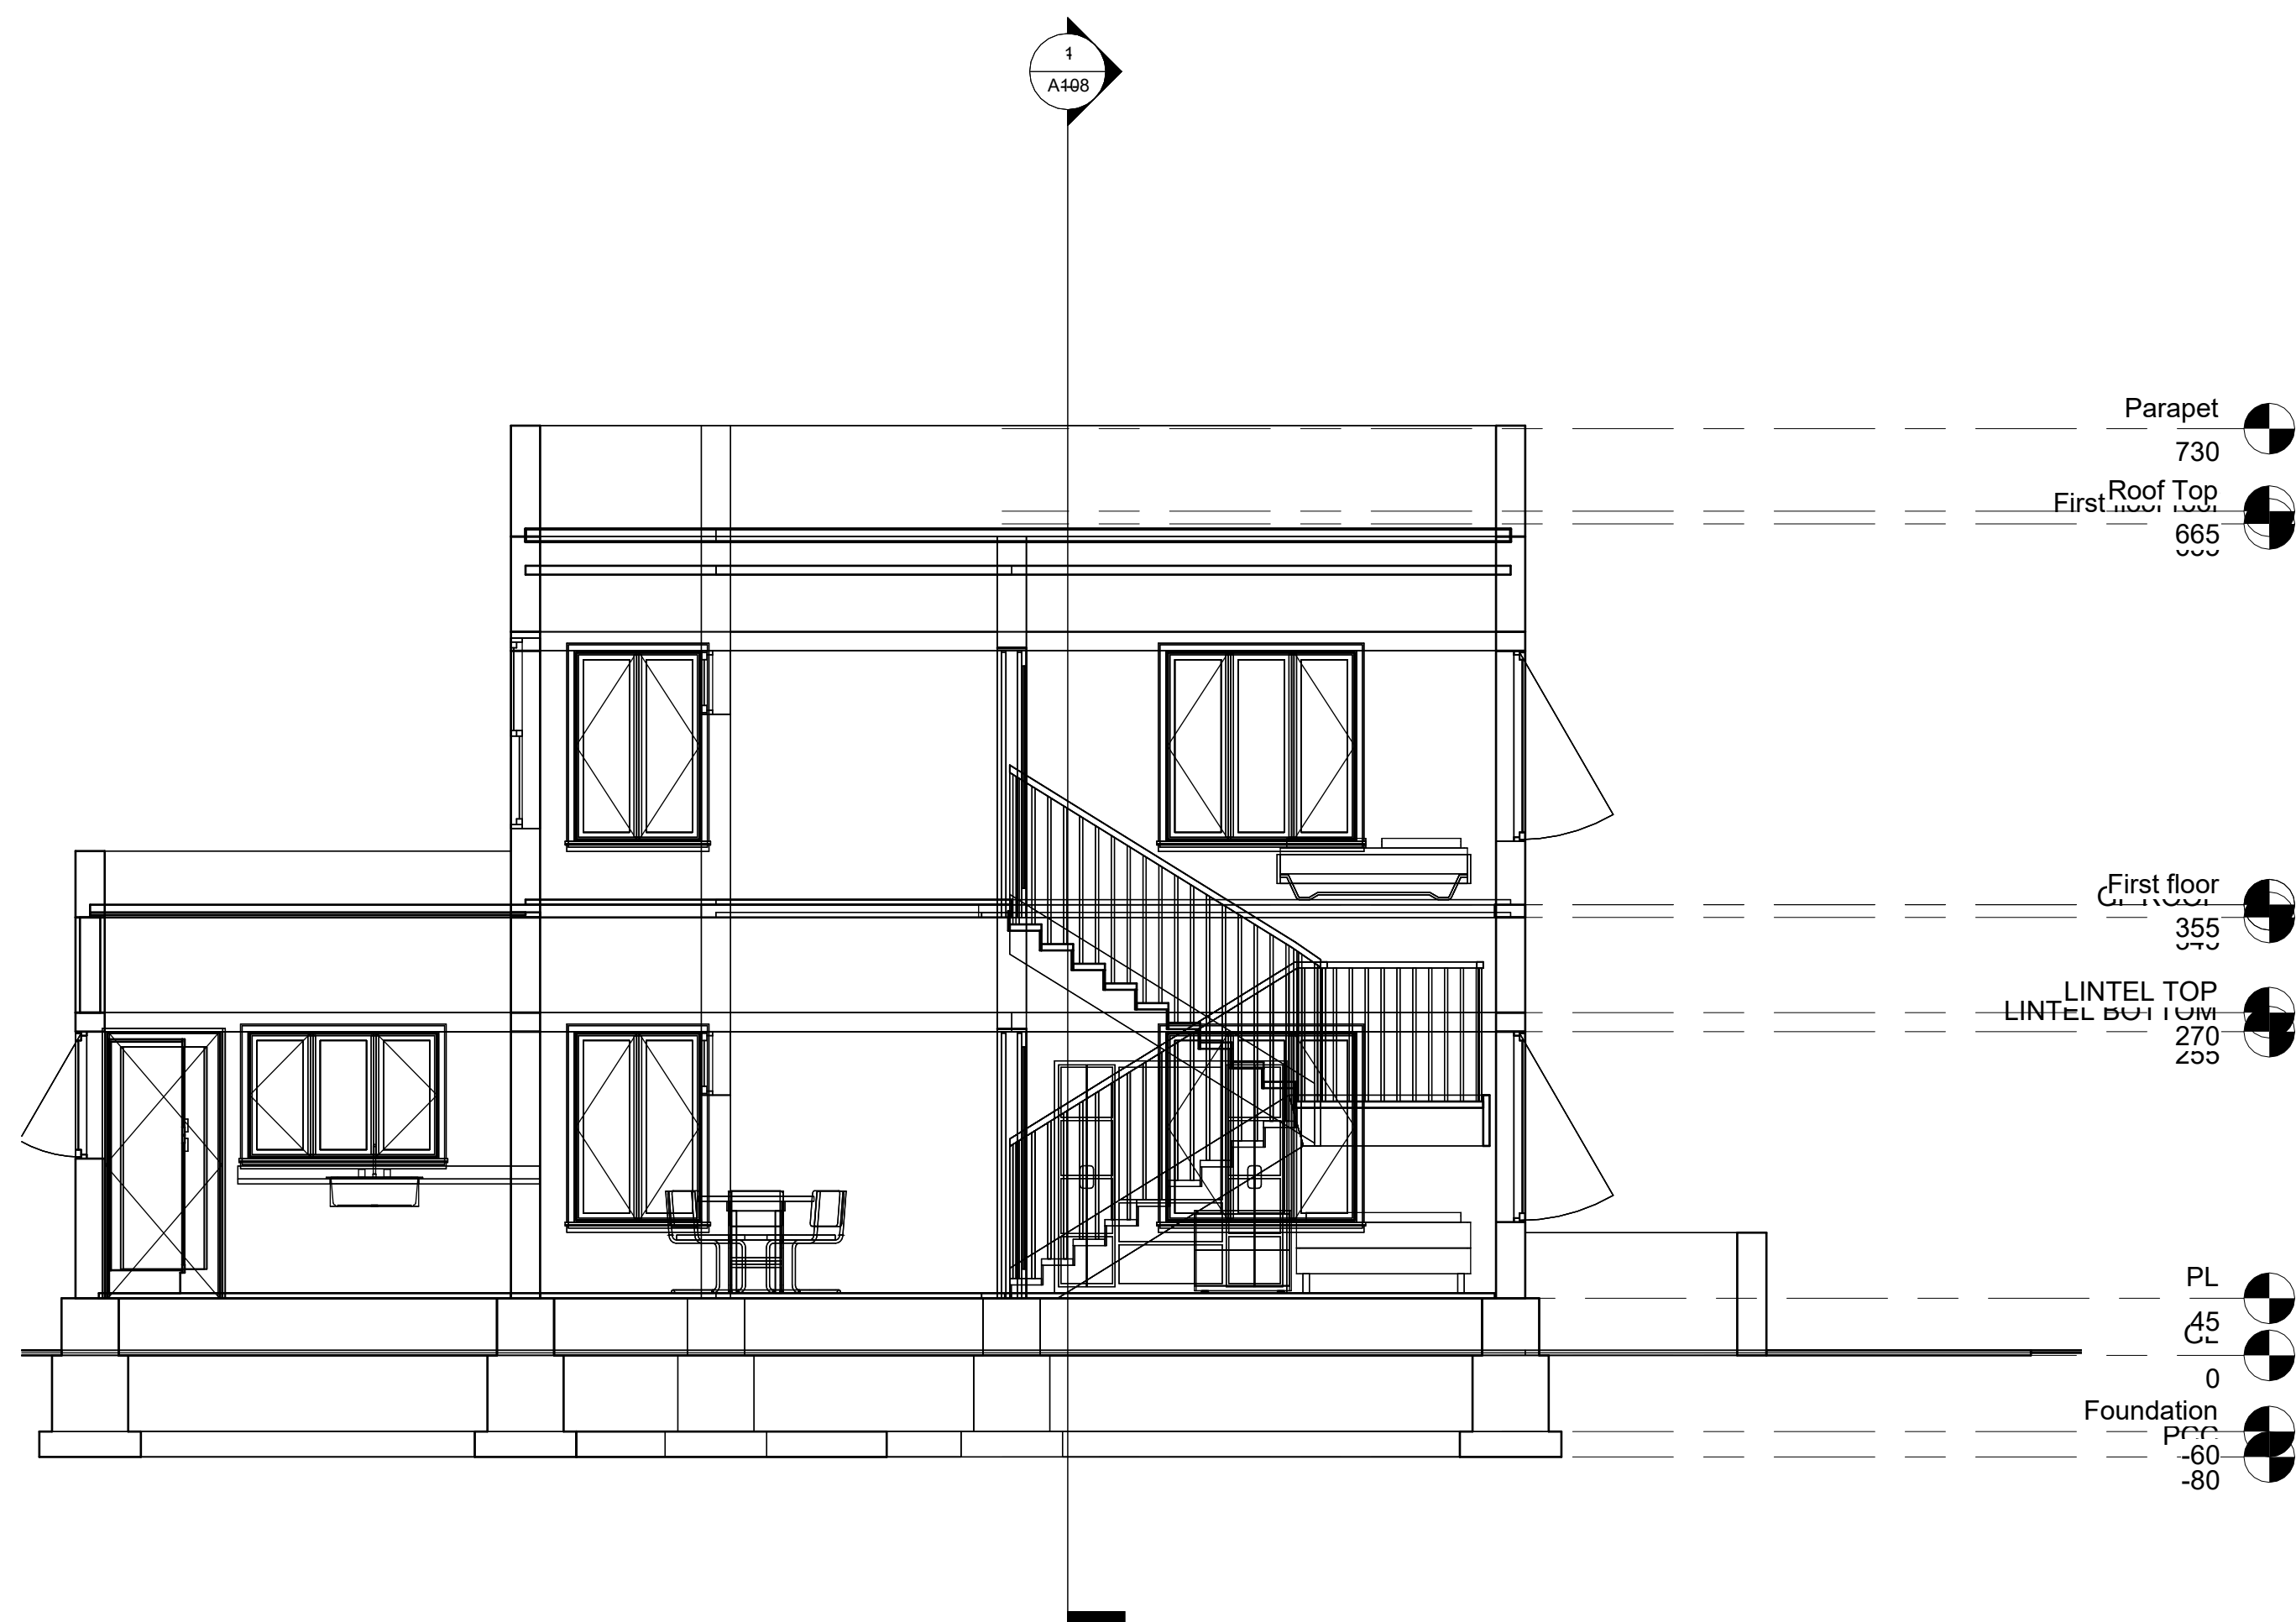

2 Section 1  
1 : 50



snehasajeevan2766@gmail.com


Revision Schedule		
Revision Number	Revision Description	Revision Date

## TITLE BLOCK PREPARATION


Unnamed

Project number	0001
Date	28-02-2025 20:23:27
Drawn by	Author
Checked by	Checker
Sheet no.	A101
Scale	1/8"=1'-0"



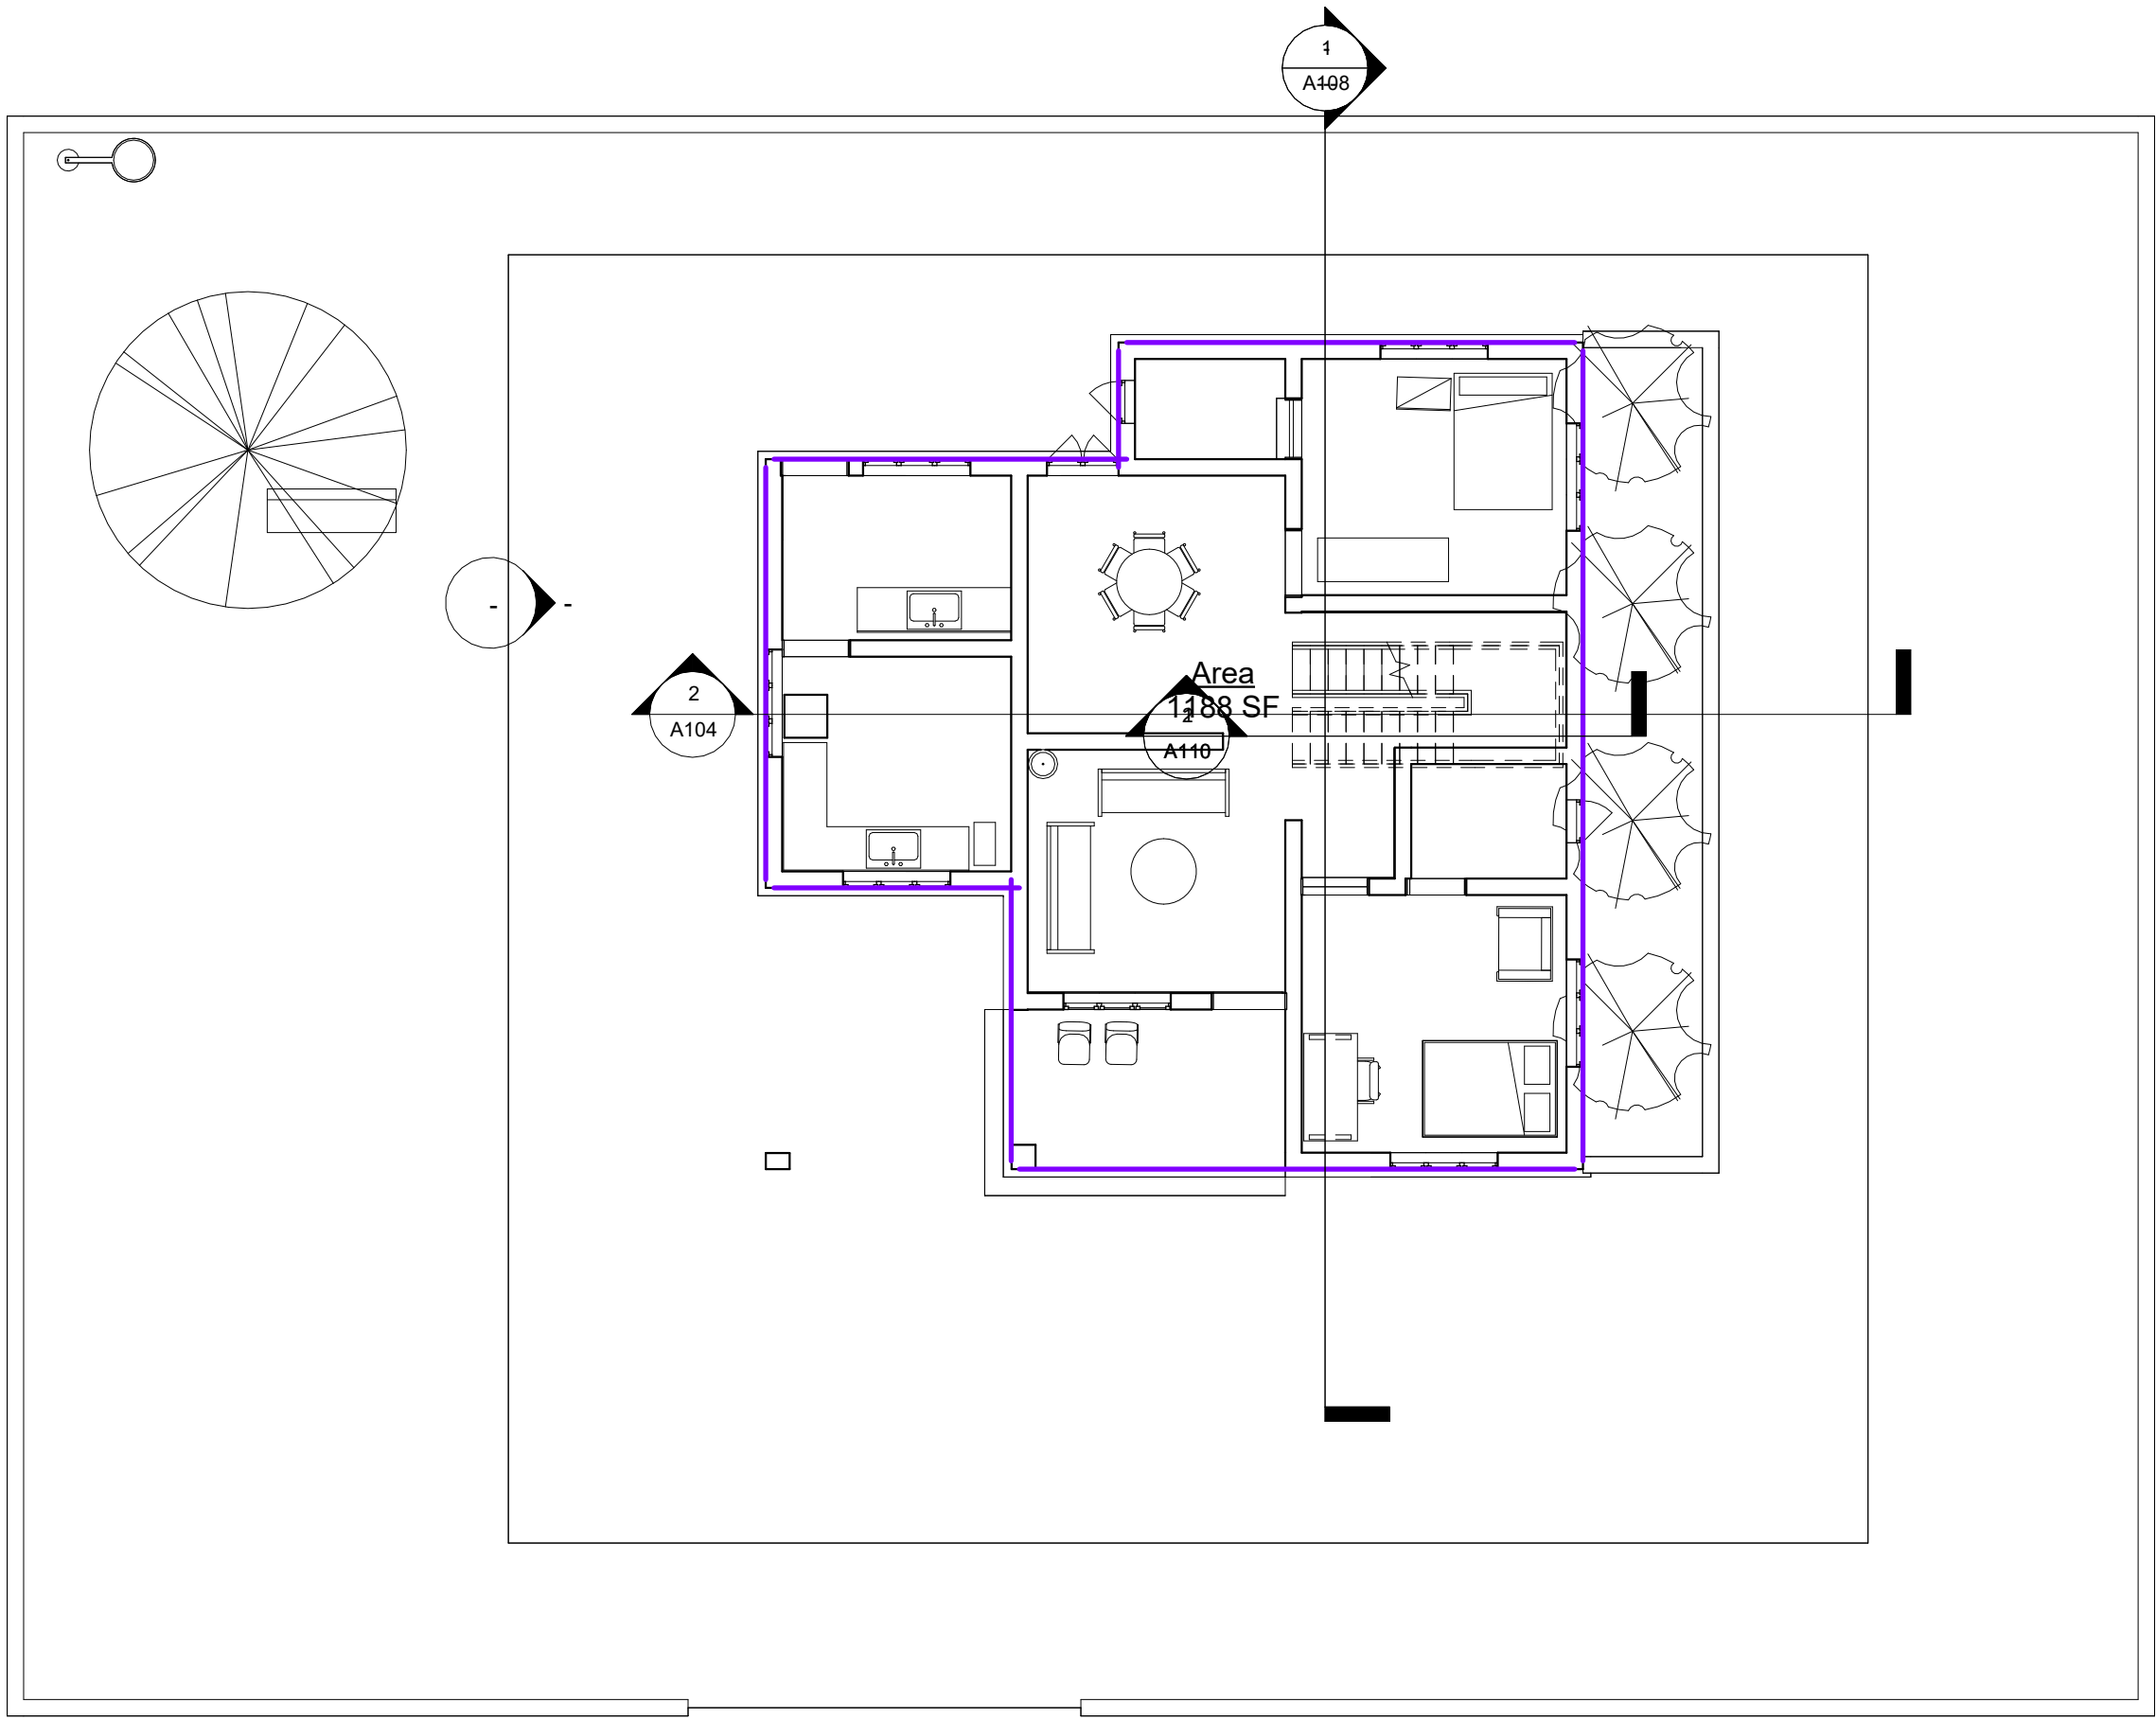

1 GF AREA PLAN  
1 : 100

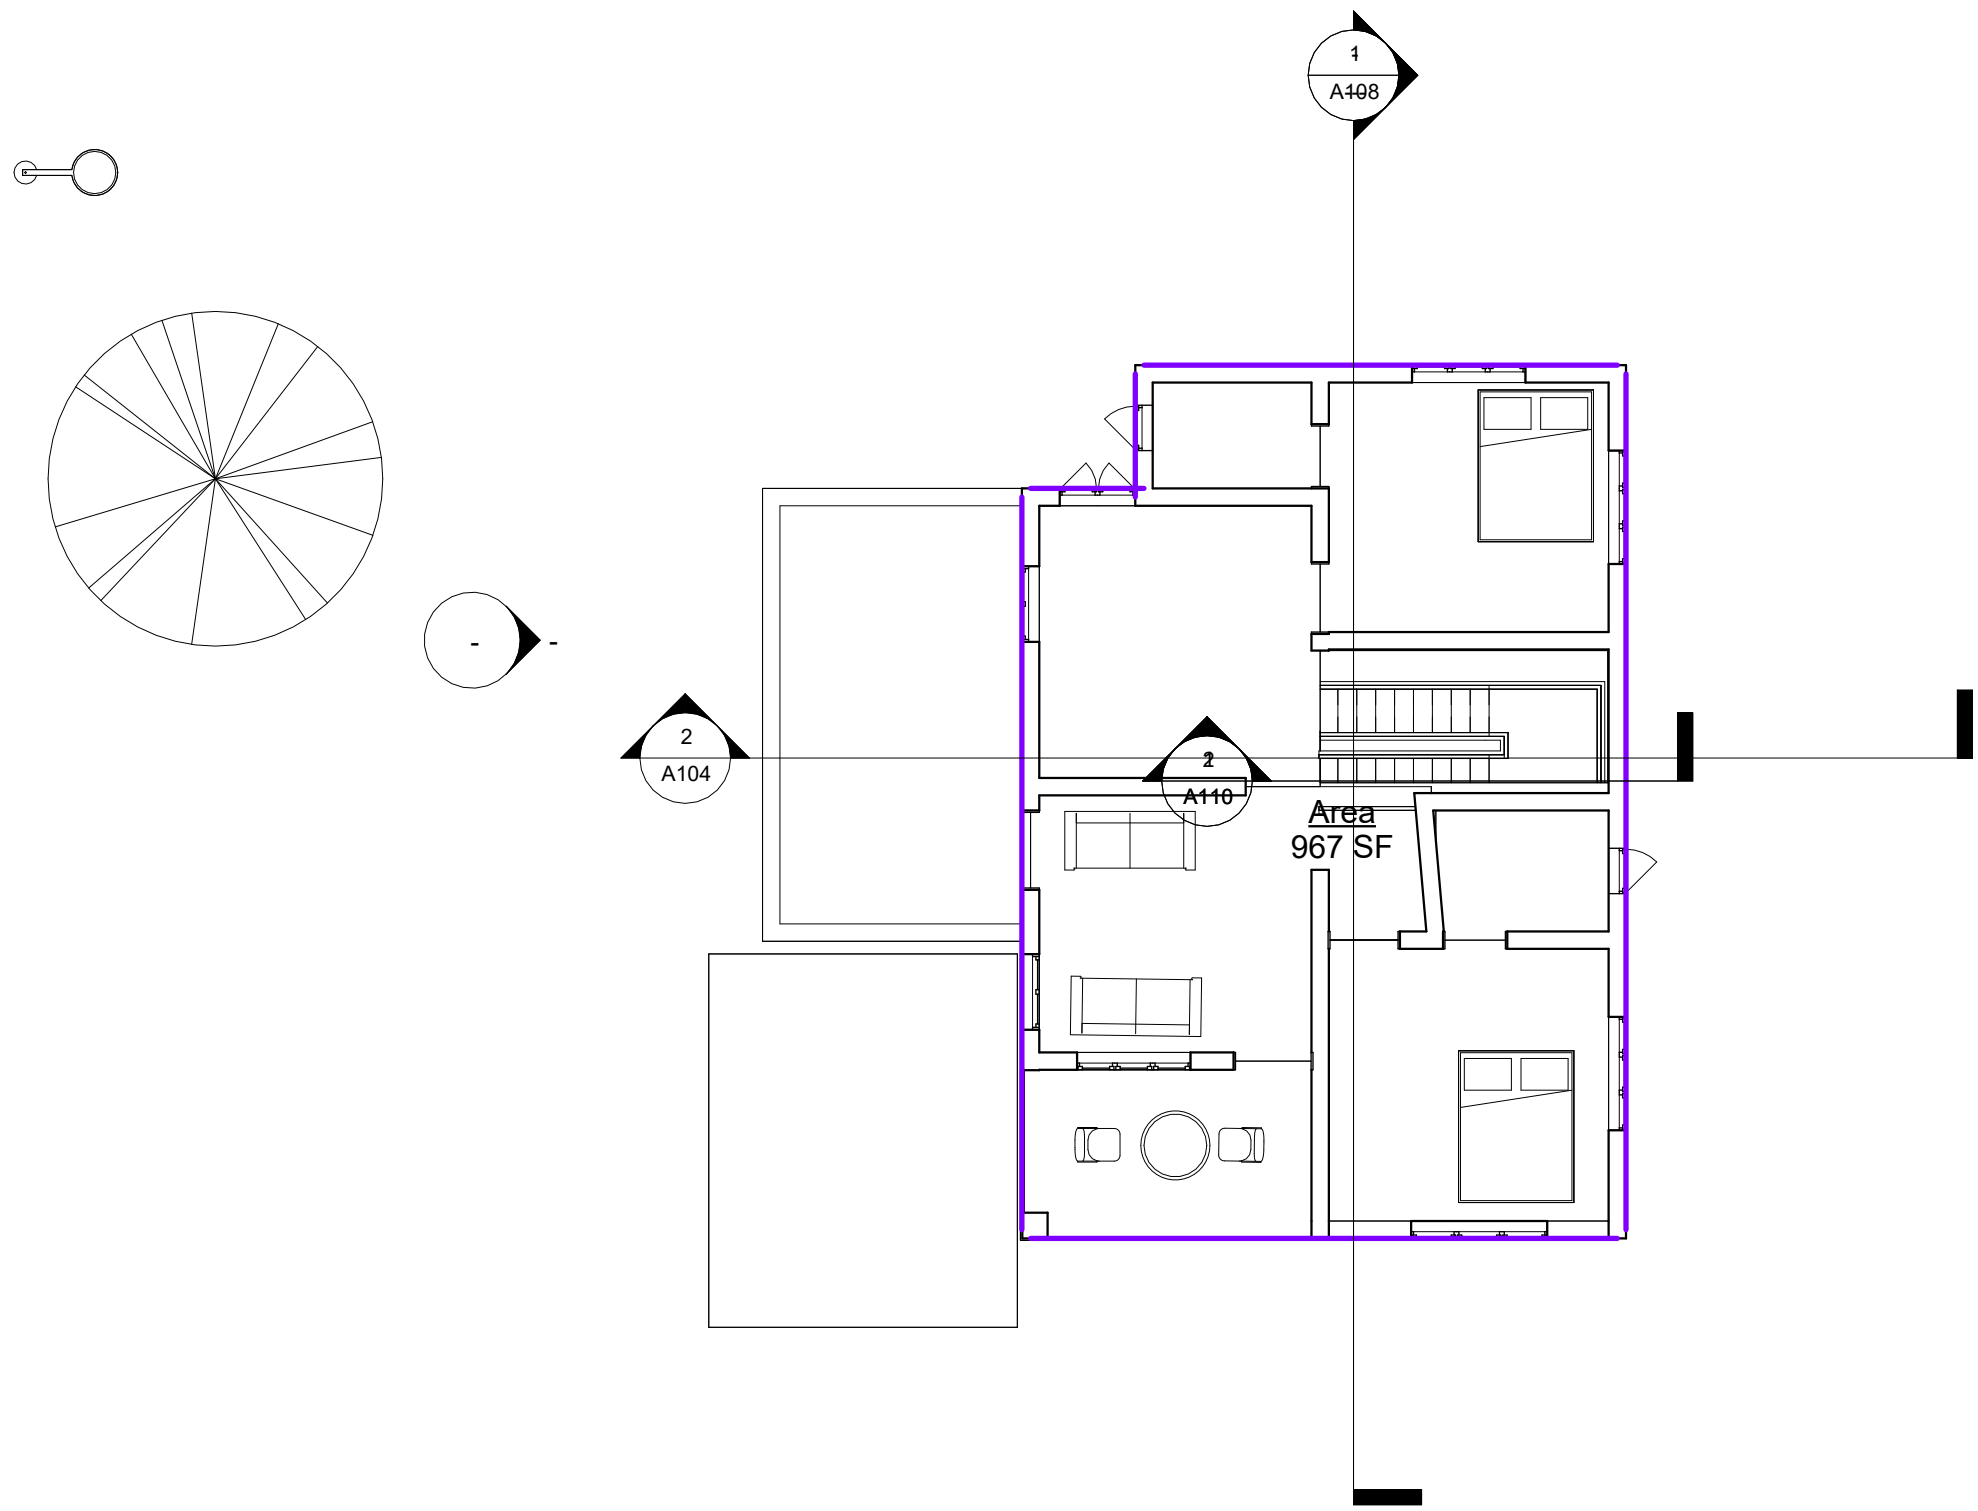

2 FF AREA PLAN  
1 : 100




snehasajeevan2766@gmail.com

Revision Schedule		
Revision Number	Revision Description	Revision Date

TITLE BLOCK PREPARATION

Unnamed

Project number	0001
Date	28-02-2025 20:23:28
Drawn by	Author
Checked by	Checker
Sheet no.	A101
Scale	1/8"=1'-0"

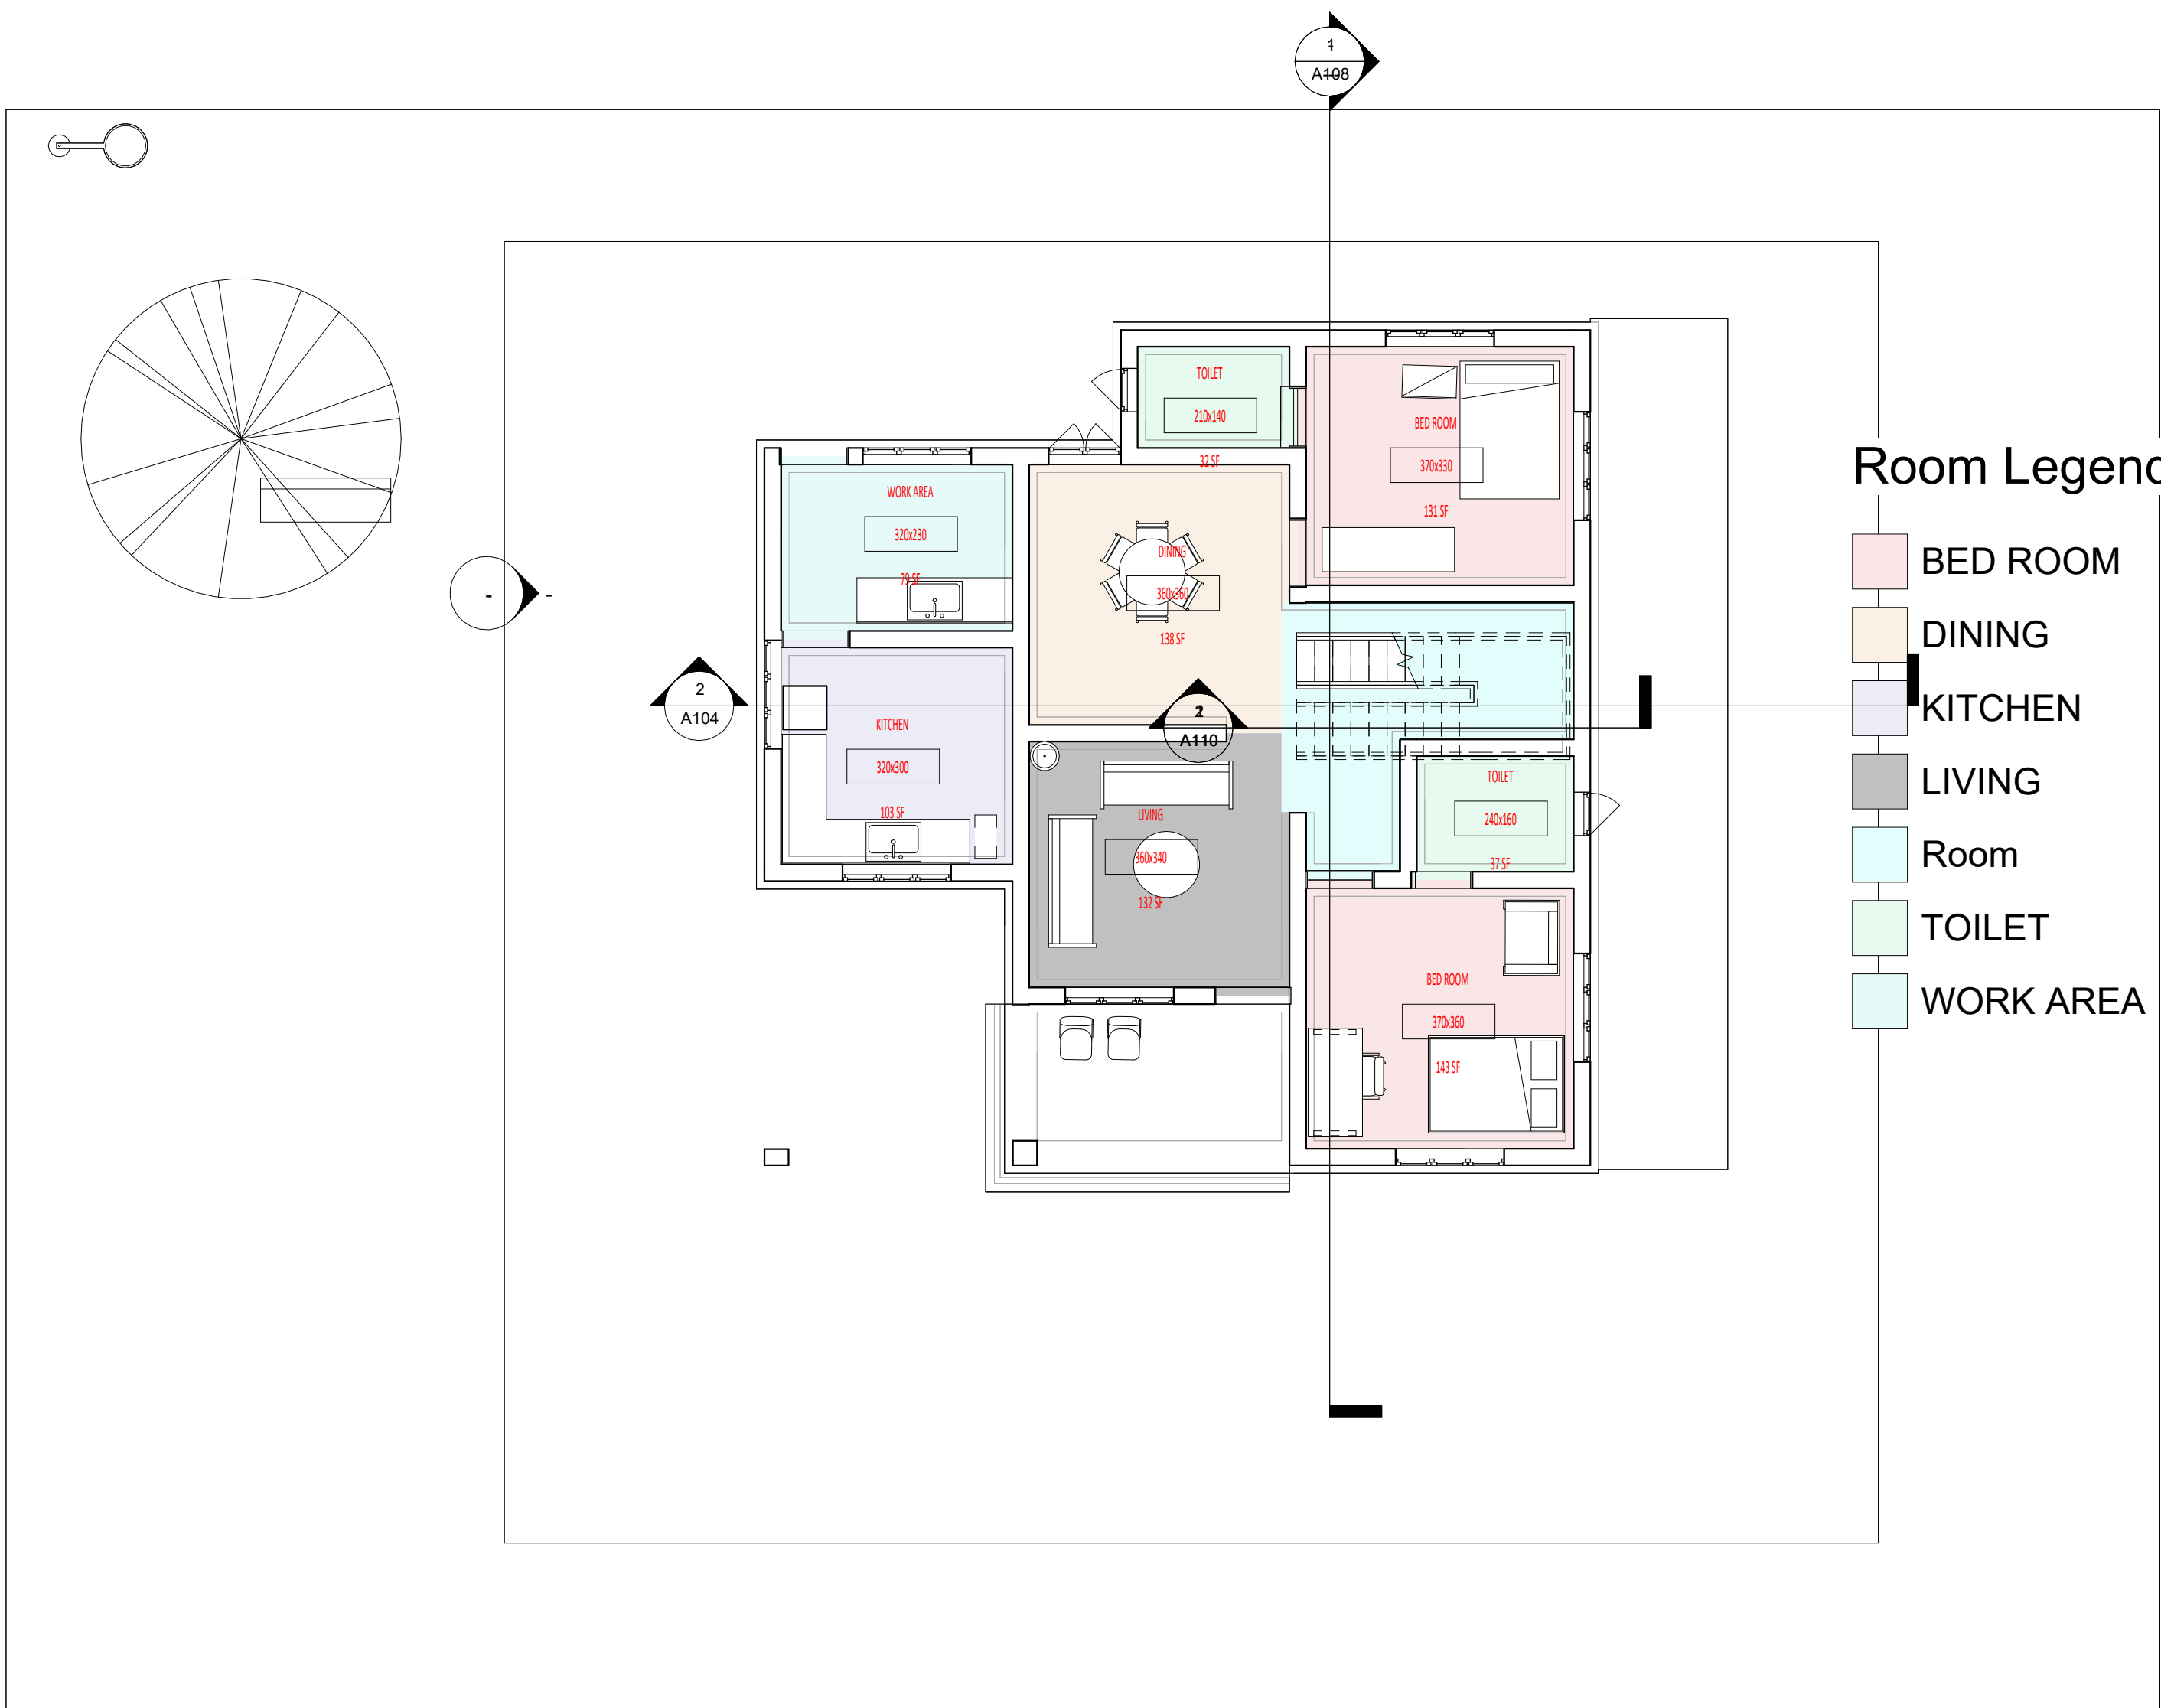

1 GF room legend  
1 : 80



snehasajeevan2766@gmail.com

Revision Schedule		
Revision Number	Revision Description	Revision Date

## TITLE BLOCK PREPARATION

Unnamed

Project number	0001
Date	28-02-2025 20:23:28
Drawn by	Author
Checked by	Checker
Sheet no.	A101
Scale	1/8"=1'-0"





1 3D VIEW



snehasajeevan2766@gmail.com

Revision Schedule		
Revision Number	Revision Description	Revision Date

## TITLE BLOCK PREPARATION

Unnamed

Project number	0001
Date	28-02-2025 20:23:31
Drawn by	Author
Checked by	Checker
Sheet no.	A101
Scale	1/8"=1'-0"





1 3D section  
1 : 50






snehasajeevan2766@gmail.com





Revision Schedule		
Revision Number	Revision Description	Revision Date

## TITLE BLOCK PREPARATION

### Unnamed

Project number	0001
Date	28-02-2025 20:23:33
Drawn by	Author
Checked by	Checker
Sheet no.	A101
Scale	1/8"=1'-0"

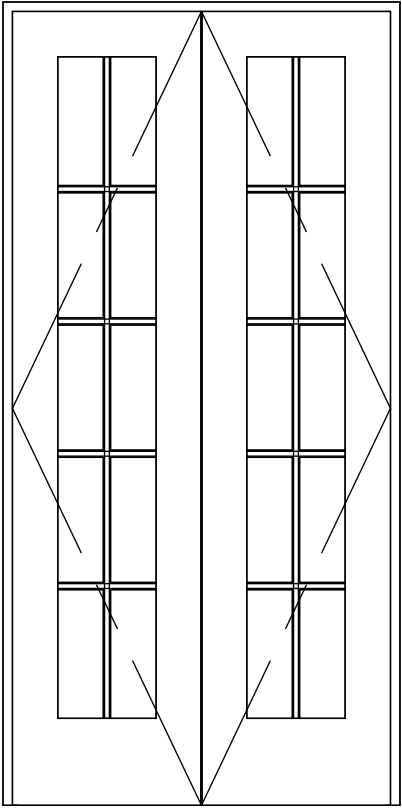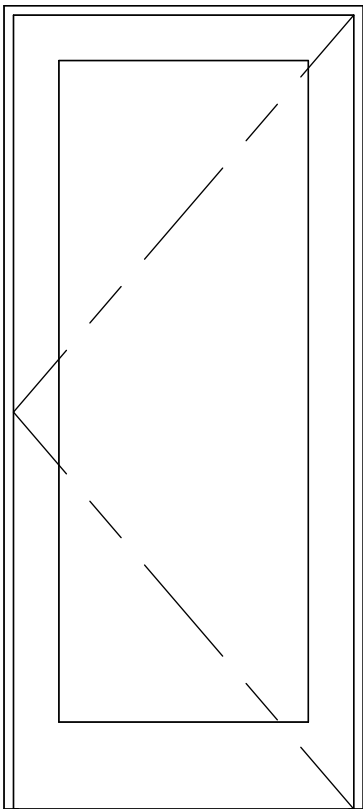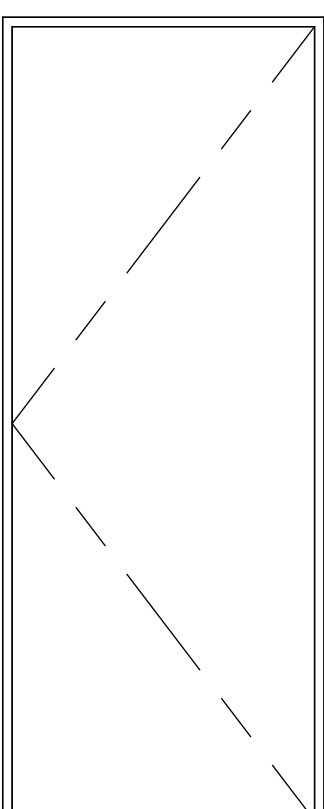DOOR LEGEND			
Type	Family	Width	Height
FD		100	210
D1		90	210
D2		80	210

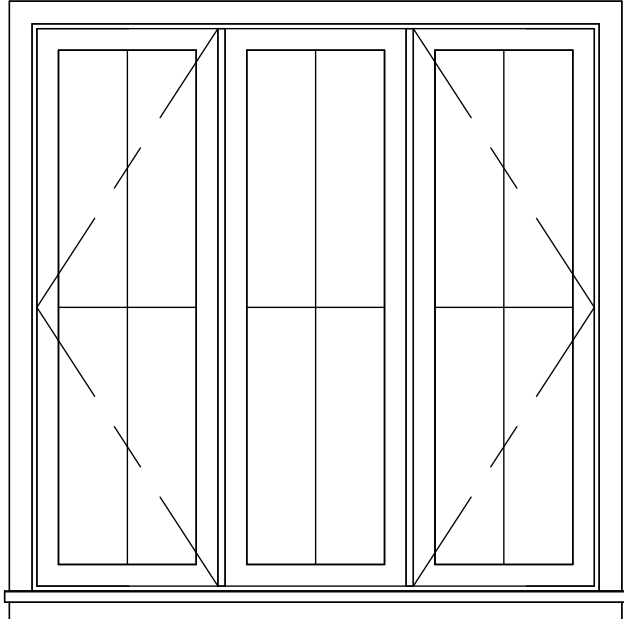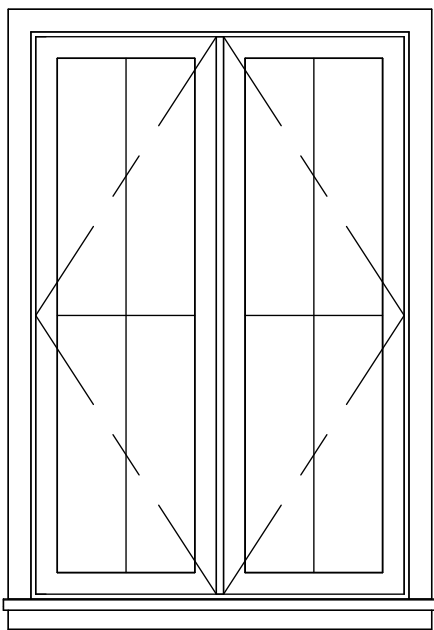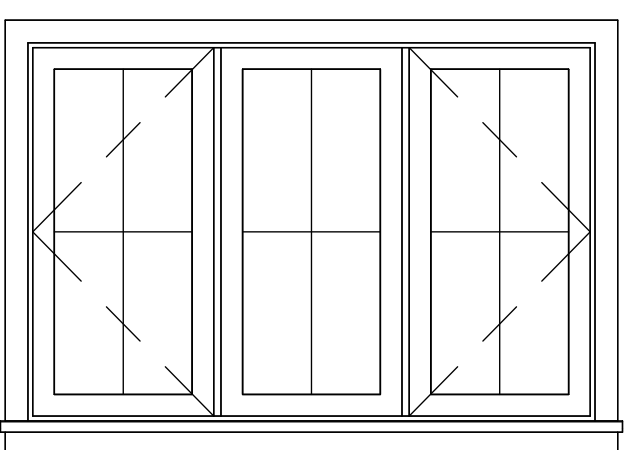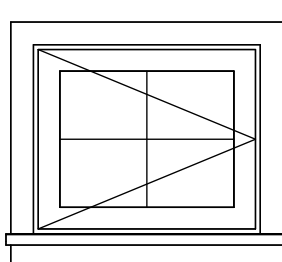WINDOW LEGEND			
Type	Family	Width	Height
W3		150	150
W2		100	150
KW3		150	100
V		60	50

Legend 1  
1 : 20




snehasajeevan2766@gmail.com

## TITLE BLOCK PREPARATION


Unnamed

Project number	0001
Date	28-02-2025 20:23:33
Drawn by	Author
Checked by	Checker
Sheet no.	A101
Scale	1/8"=1'-0"



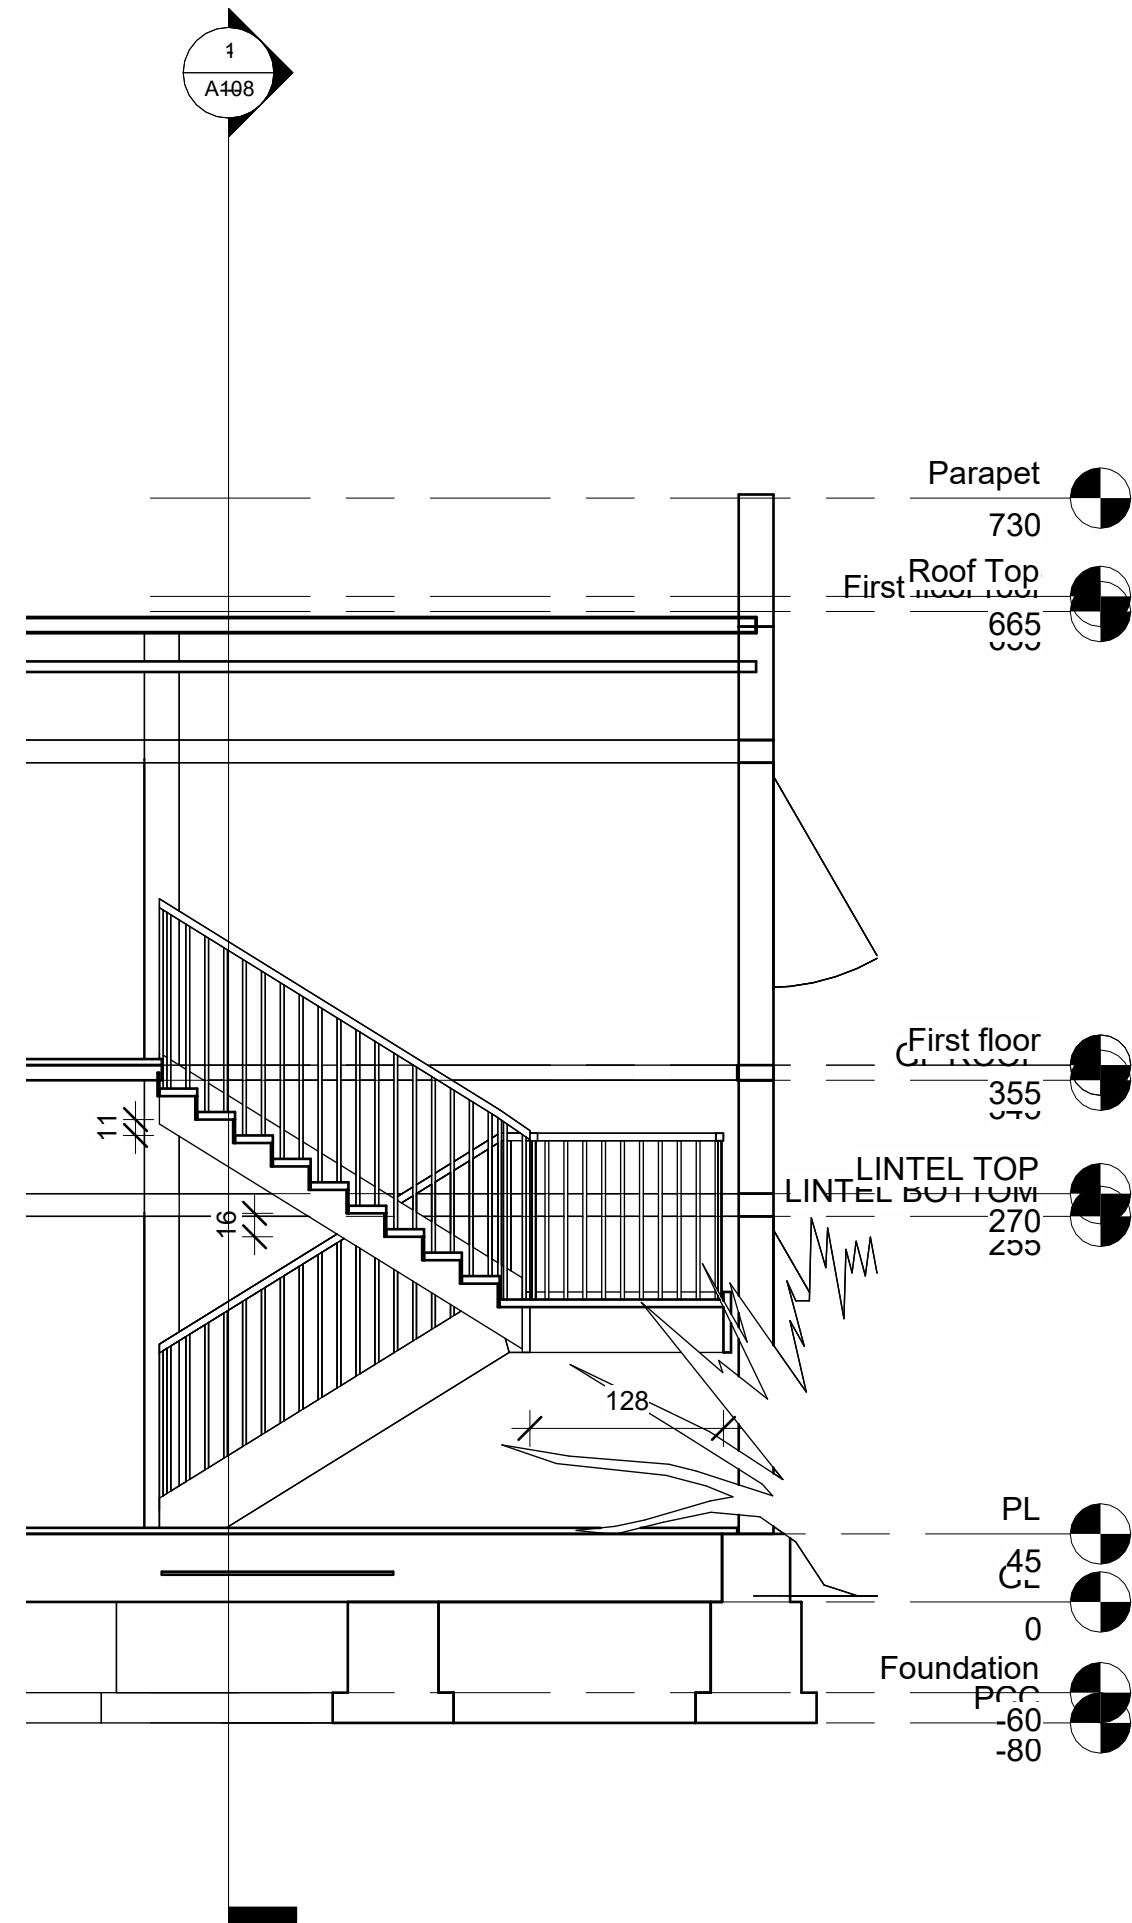

1 stair section  
1 : 50

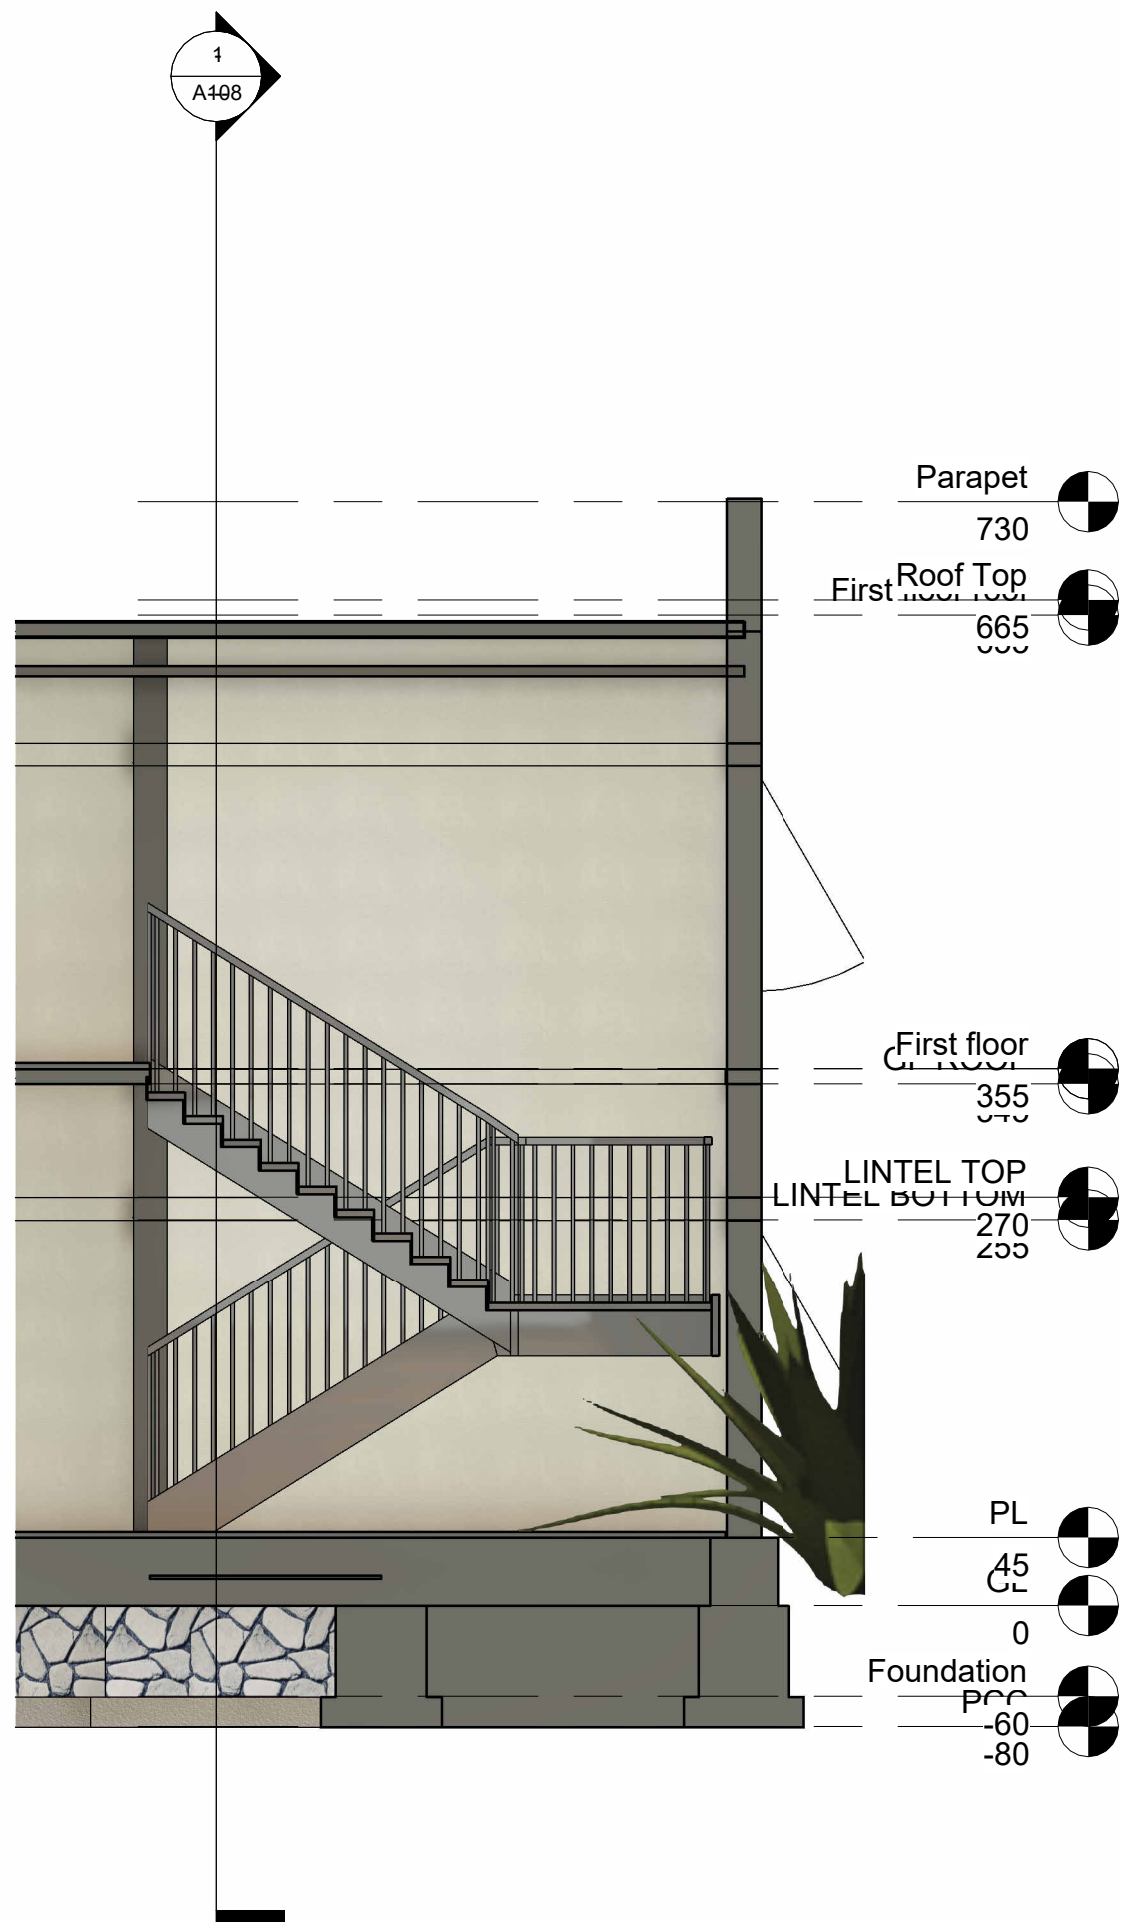

2 stair 3D section  
1 : 50



snehasajeevan2766@gmail.com

Revision Schedule		
Revision Number	Revision Description	Revision Date

## TITLE BLOCK PREPARATION

Unnamed

Project number	0001
Date	28-02-2025 20:23:36
Drawn by	Author
Checked by	Checker
Sheet no.	A101
Scale	1/8"=1'-0"

Door Schedule						
Type	Width	Height	Count	Level	Fire Rating	vision panel
ROOM DOOR	90	210	1	PL	1 hr	Yes
ROOM DOOR	90	210	1	PL	1 hr	Yes
ROOM DOOR	90	210	1	PL	1 hr	Yes
TOILET DOOR	80	210	1	PL	1 hr	Yes
TOILET DOOR	80	210	1	PL	1 hr	Yes
FRONT DOOR	100	210	1	PL	1 hr	Yes
ROOM DOOR	90	210	1	PL	1 hr	Yes
ROOM DOOR	90	210	1	GF ROOF	1 hr	Yes
TOILET DOOR	80	210	1	GF ROOF	1 hr	Yes
TOILET DOOR	80	210	1	GF ROOF	1 hr	Yes
FRONT DOOR	100	210	1	GF ROOF	1 hr	Yes
ROOM DOOR	90	210	1	GF ROOF	1 hr	Yes
FRONT DOOR	100	210	1	First floor	1 hr	Yes

Window Schedule					
Type	Width	Height	Count	Level	Sill Height
W3	150	150	1	PL	60
W3	150	150	1	PL	60
W3	150	150	1	PL	60
W3	150	150	1	PL	60
W3	150	150	1	PL	60
W2	100	150	1	PL	60
KW3	150	100	1	PL	110
KW3	150	100	1	PL	110
KW3	150	100	1	PL	110
V	60	50	1	PL	160
V	60	50	1	PL	160
W3	150	150	1	GF ROOF	60
1800 x 800mm	180	80	1	GF ROOF	60
W3	150	150	1	GF ROOF	60
W3	150	150	1	GF ROOF	60
W3	150	150	1	GF ROOF	60
W2	100	150	1	GF ROOF	60
V	60	50	1	GF ROOF	160
V	60	50	1	GF ROOF	160
1200 x 1100mm	100	150	1	First floor	60
1200 x 1100mm	100	150	1	First floor	60
600 x 900mm	60	90	1	First floor roof	90



snehasajeevan2766@gmail.com

Revision Schedule		
Revision Number	Revision Description	Revision Date

## TITLE BLOCK PREPARATION

### Unnamed

Project number	0001
Date	28-02-2025 20:23:36
Drawn by	Author
Checked by	Checker
Sheet no.	A101
Scale	1/8"=1'-0"